

Red 365 Boilers and Stoves

Compact; Logika; Lotus; Primula; Orchidea;Gardenia; Margherita


Wiring for S-Plan Systems

These notes must be read in conjunction with the full installation instructions

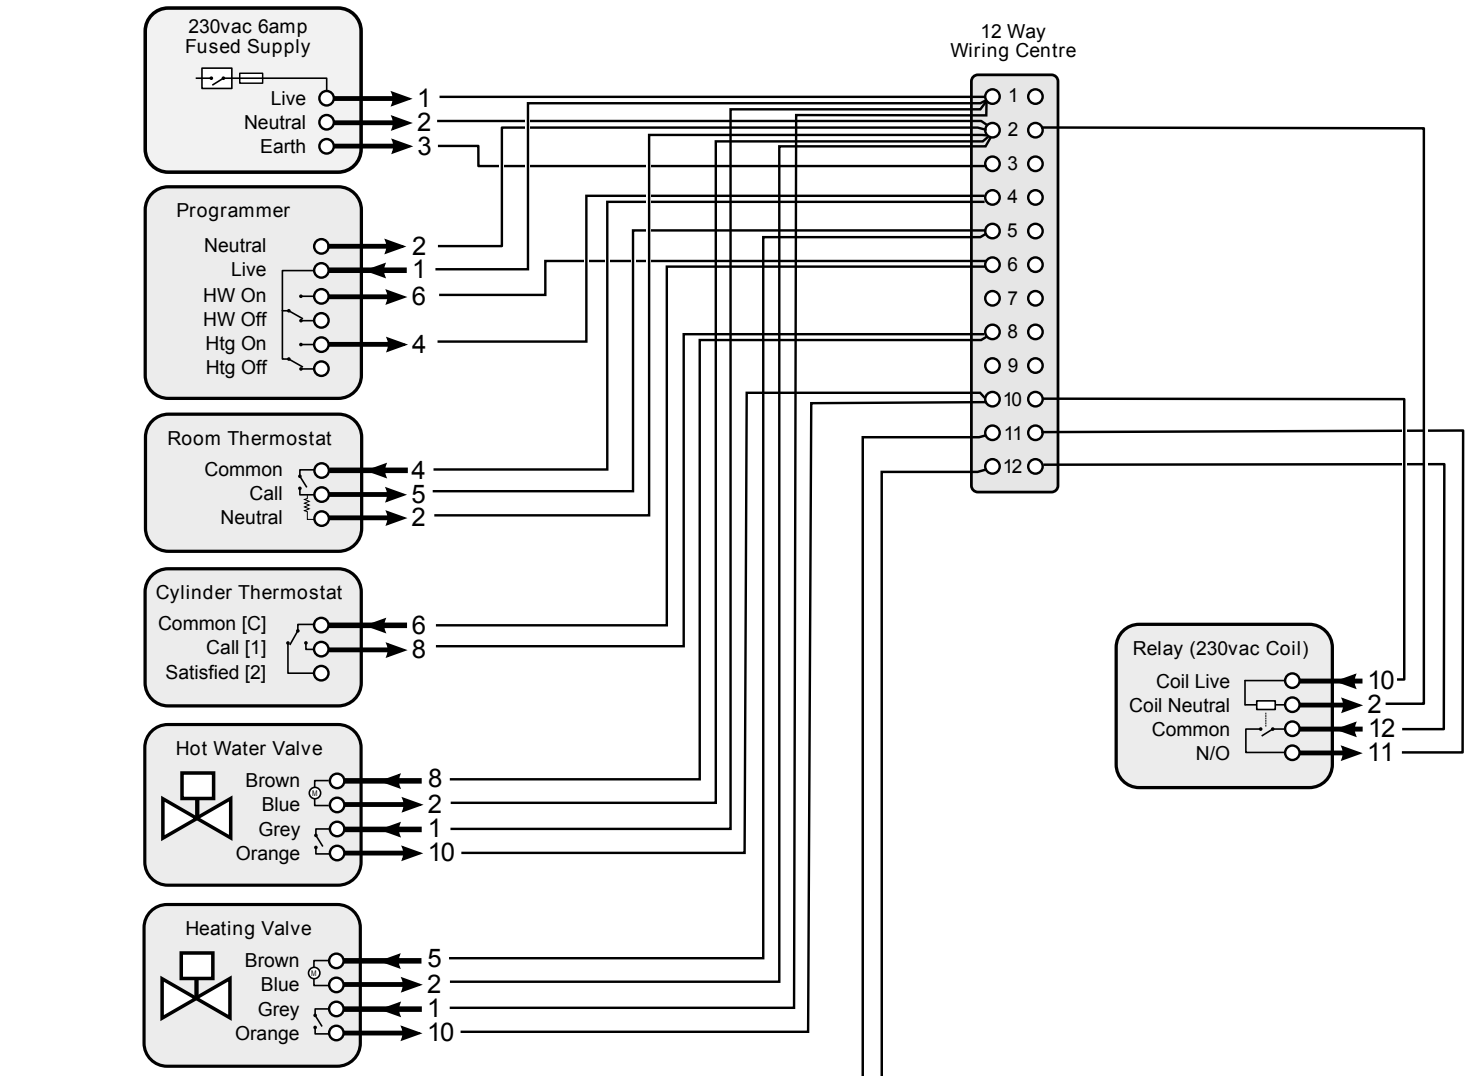


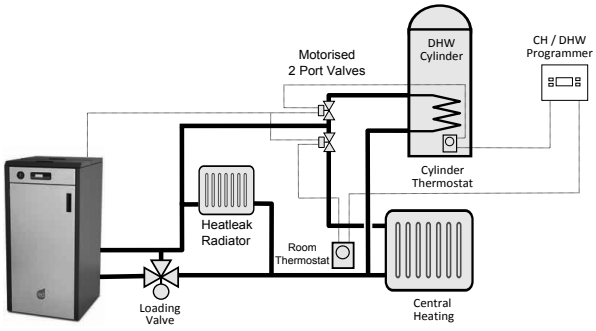

Simplified Schematic of S-Plan System

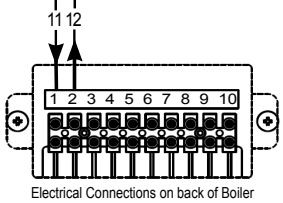

Electrical Connections on back of Boiler

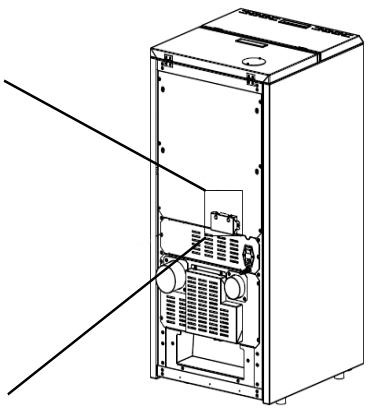

WARNING: The external thermostat terminals on MCZ stoves and boilers are volt-free.
On no account must a mains voltage signal be connected.